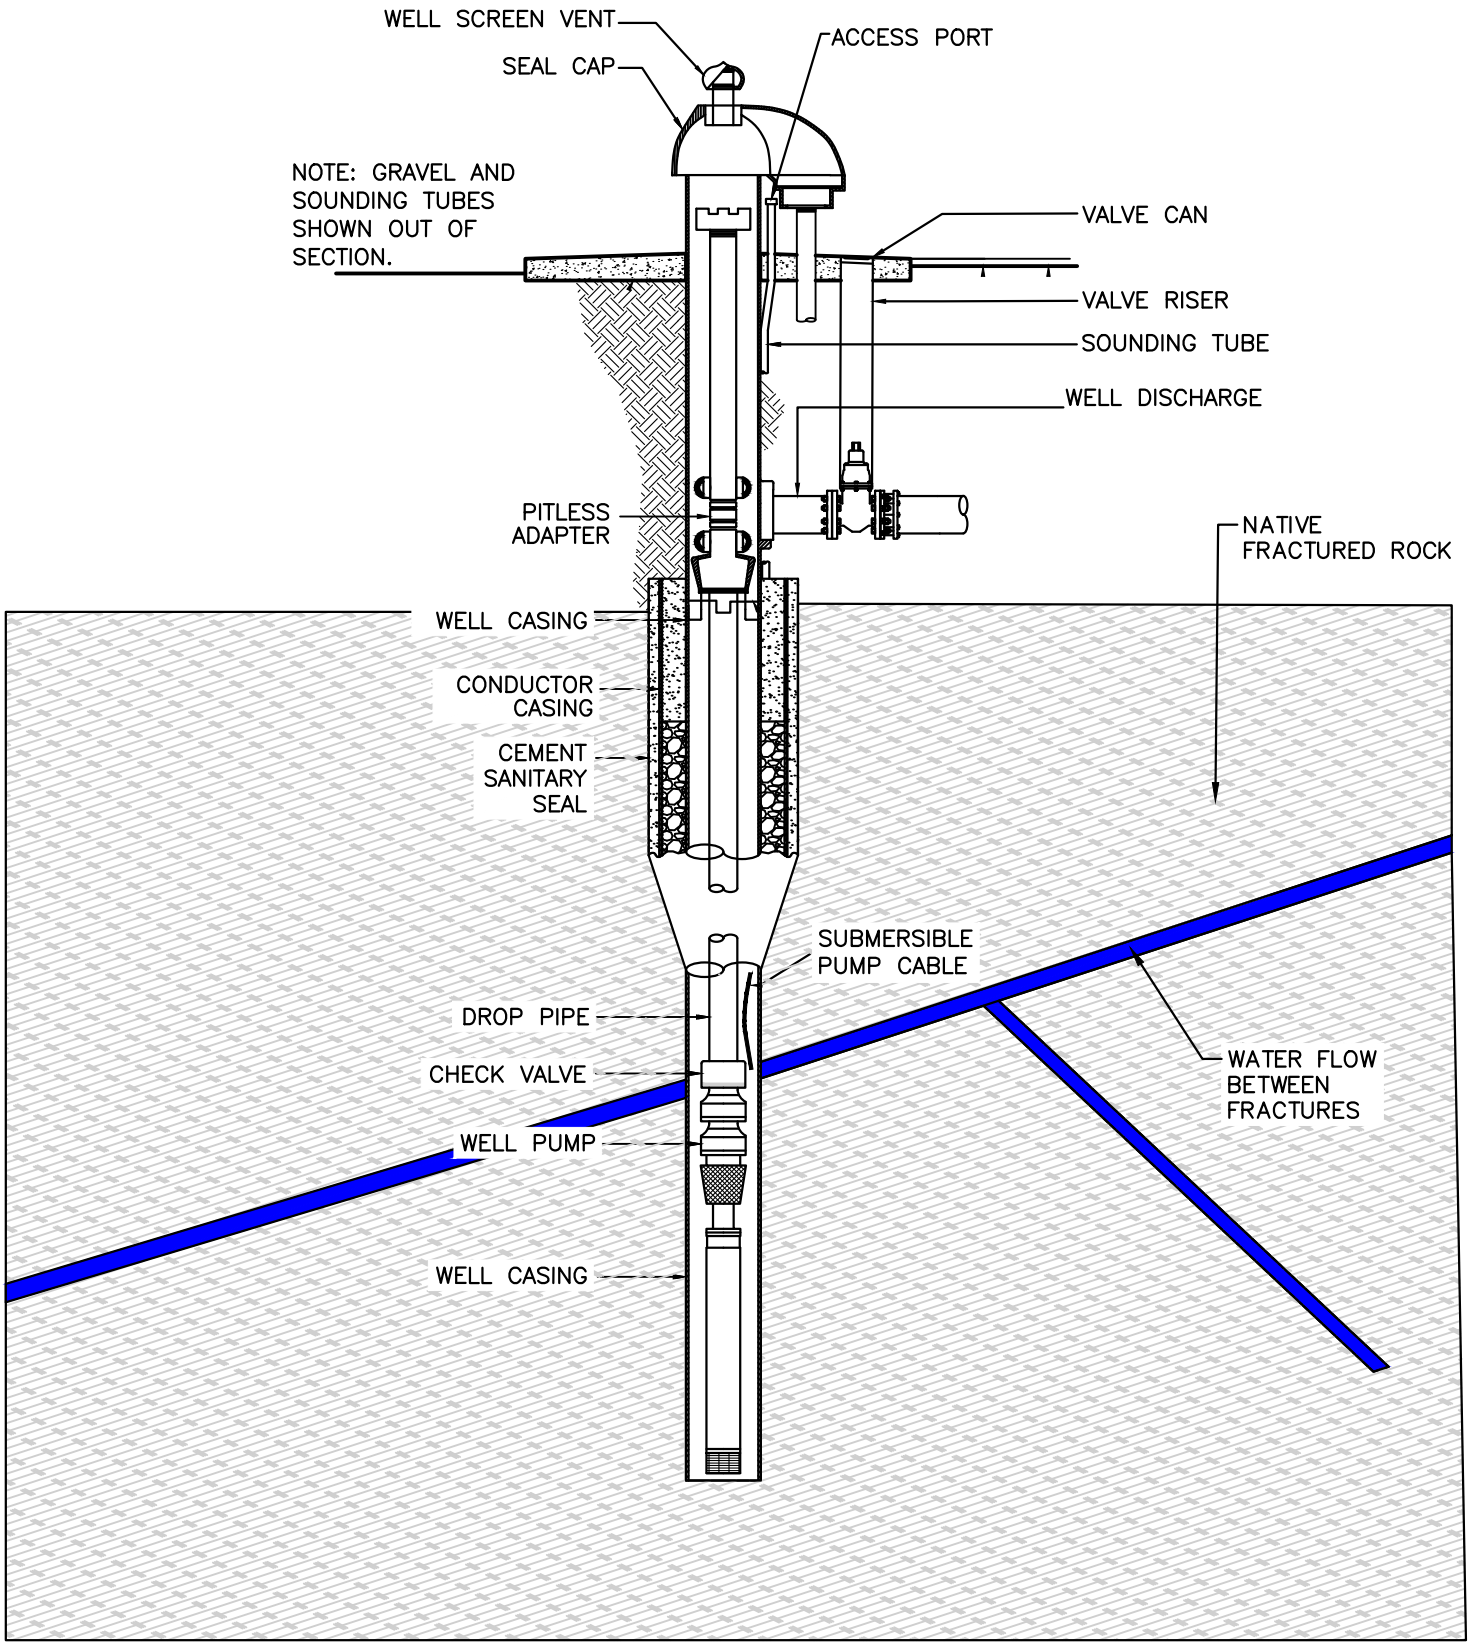
WELL SCREEN VENT
SEAL CAP
ACCESS PORT
NOTE: GRAVEL AND SOUNDING TUBES SHOWN OUT OF SECTION.
VALVE CAN
VALVE RISER
SOUNDING TUBE
WELL DISCHARGE
PITLESS ADAPTER
NATIVE FRACTURED ROCK
WELL CASING
CONDUCTOR CASING
CEMENT SANITARY SEAL
SUBMERSIBLE PUMP CABLE
DROP PIPE
CHECK VALVE
WATER FLOW BETWEEN FRACTURES
WELL PUMP
WELL CASING